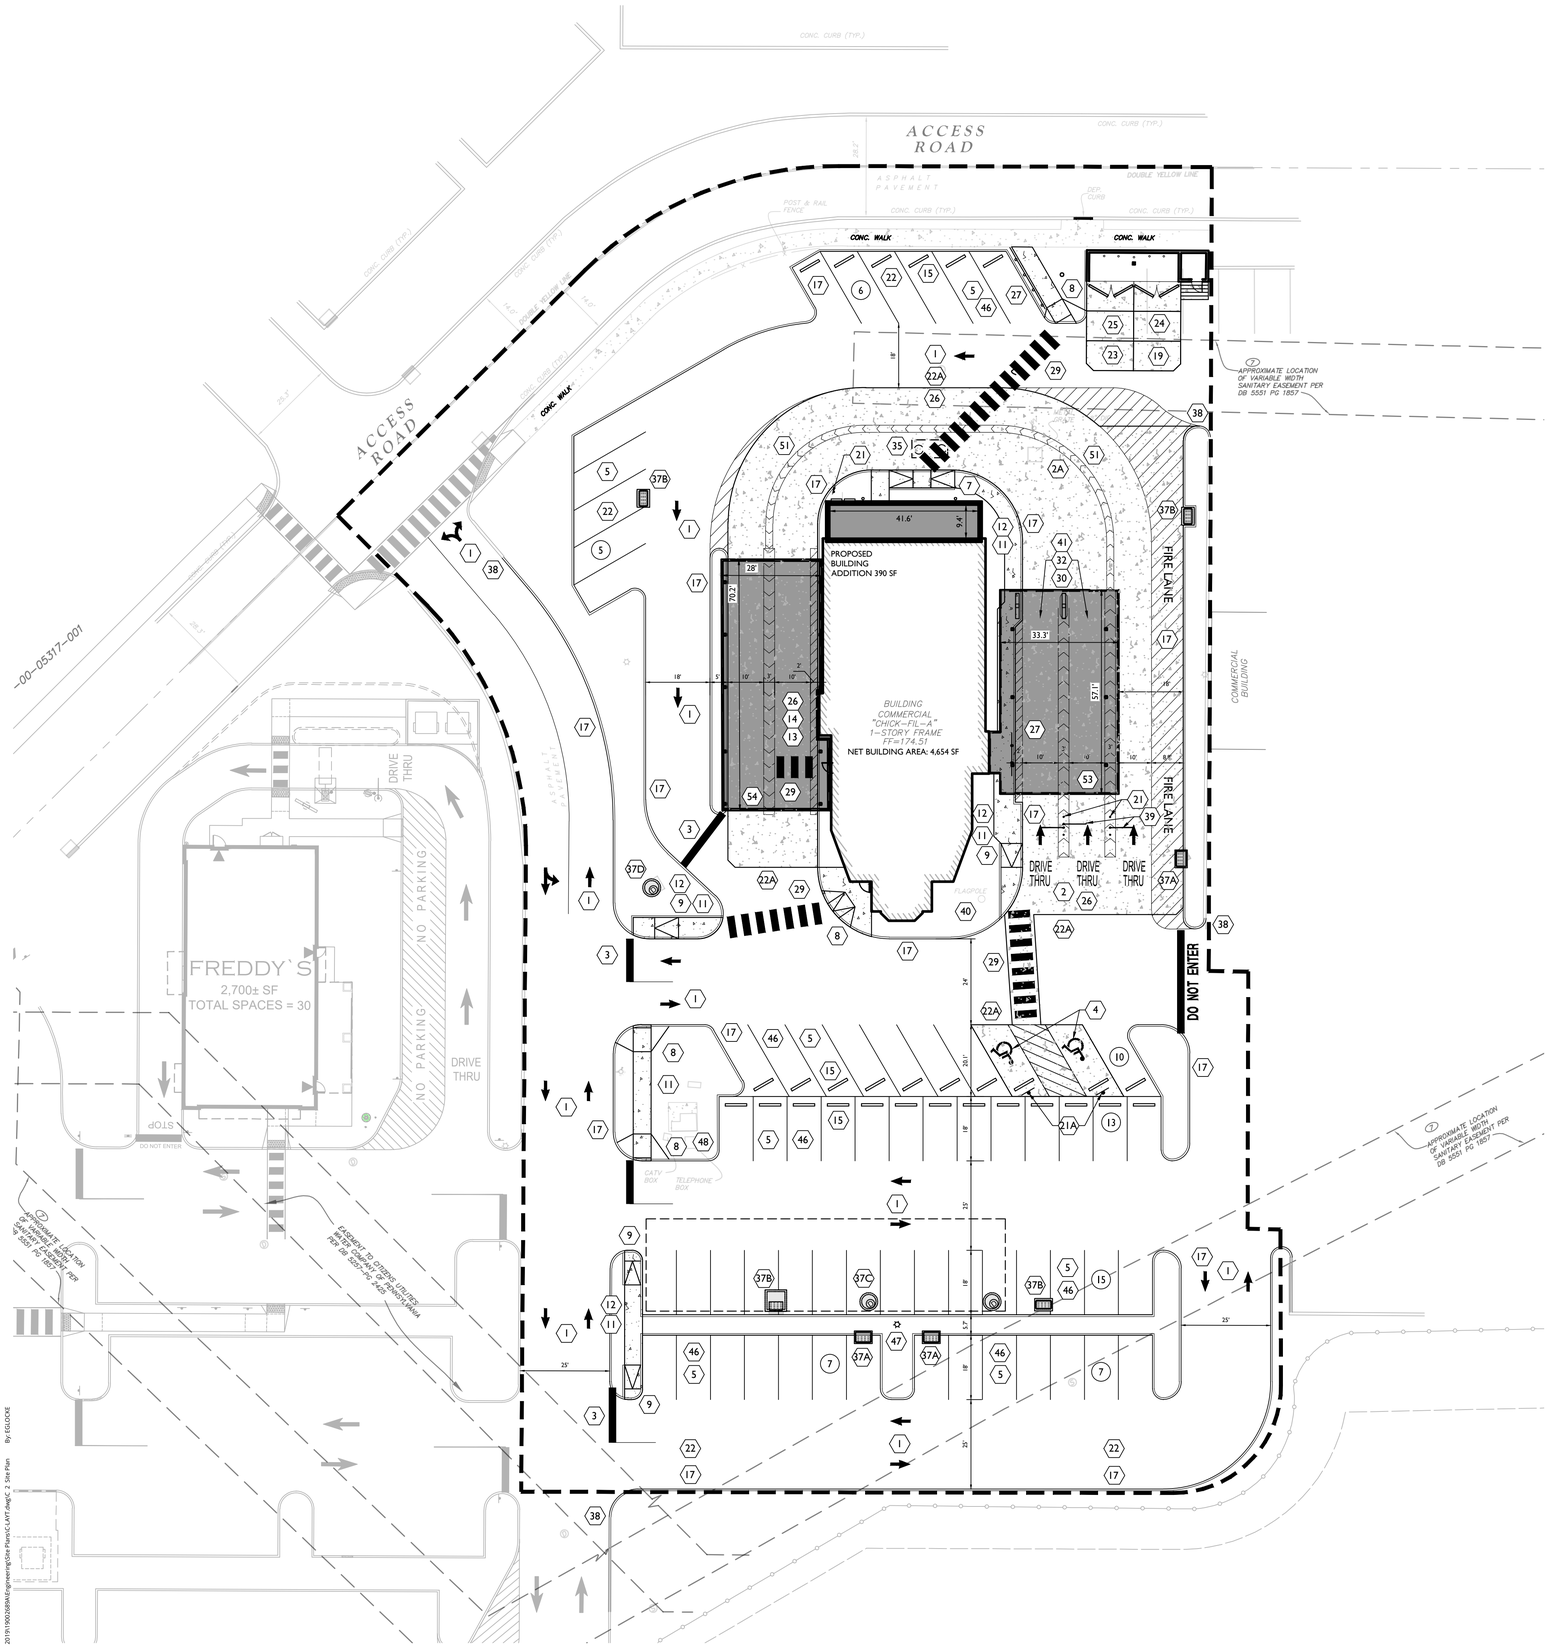

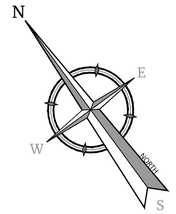

LEGEND

EXISTING		PROPOSED
12+00 PI 13+00	TRAVERSE LINE, CENTER LINE OR BASELINE (LABEL AS SUCH)	12+00 13+00
	RIGHT OF WAY LINE	
	PROPERTY LINE	
	EDGE OF PAVEMENT	
FACE / BACK	CURB	FACE / BACK
	DEPRESSED CURB	
	SIDEWALK	
X X	FENCES	X X
	TREELINE	
	ROADWAY SIGNS	
	WETLAND LINE	
	MUNICIPAL BOUNDARY LINE	
	STALL COUNT	10
	ADA ACCESSIBLE STALL	
	DEPRESSED CURB AND ADA RAMP	HC V
	DIRECTION OF TRAFFIC FLOW	

SITE PLAN LEGEND

1. DIRECTIONAL ARROW (TYP.)
2. DRIVE-THRU GRAPHICS
2A. DRIVE-THRU MULTI-LANE MERGE STRIPING
3. STOP LINE GRAPHICS
4. PAINTED HANDICAP PARKING SYMBOL (TYP)
5. STANDARD PARKING STALL (TYP.)
6. DIRECTIONAL SIGNAGE
   ALL SIGNS TO CONFORM TO MUTCD LATEST VERSION
   - 6A. STOP SIGN
   - 6B. HANDICAP W/PENALTY (TYP.)
   - 6C. NO TRUCKS EXCEPT FOR DELIVERIES SIGN
   - 6D. RIGHT TURN ONLY SIGN
   - 6E. ONE WAY SIGN
   - 6F. CATERING & CARRY OUT SIGN
   - 6G. PEDESTRIAN CROSSING SIGN
   - 6H. DO NOT ENTER SIGN
7. CHICK-FIL-A MAIN ENTRY HANDICAP RAMP
8. HANDICAP RAMP w/FLARED SIDES
9. RETURNED CURB HANDICAP RAMP
10. TRUNCATED DOMES
11. TYPICAL SIDEWALK DETAIL - PICTURE FRAME PATTERN
12. TYPICAL SIDEWALK WITH CURB
13. DRIVE THRU PLAN VIEW
14. DRIVE THRU ISOMETRIC VIEW
15. PLASTIC WHEEL STOP (TYP.)
16. LANDSCAPE/IRRIGATION PROTECTOR
17. 18" CONCRETE CURB
18. NOT USED
19. TRASH ENCLOSURE FOUNDATION PLAN
19A. NOT USED
20. NOT USED
21. BOLLARD
21A. BOLLARD W/ SIGN
22. TYPICAL ASPHALT PAVEMENT SECTION
22A. PAVEMENT EDGE AT CONCRETE
23. CONTRACTION JOINTS
24. CONSTRUCTION JOINTS
25. SECTION THRU CONCRETE PAVEMENT AT DUMPSTER
26. 6" CONCRETE PAVEMENT SECTION AT DRIVE-THRU
27. HANDRAIL
28. NOT USED
29. CROSS WALK DETAIL
30. DRIVE THRU ORDER POINT ISLAND CURB
31. NOT USED
32. MENU BOARD LOOP DETECTION SYSTEM
33. PAVEMENT REPAIR STRIP
34. NOT USED
35. GREASE INTERCEPTOR
36. NOT USED
37. INLET DETAILS
   - 37A. PROPOSED TYPE "C"
   - 37B. CONVERT TO TYPE "M"
   - 37C. PROPOSED STORM MANHOLE
   - 37D. CONVERT TO STORM MANHOLE
38. MEET EXISTING CURB
39. CLEARANCE BAR
40. EXISTING FLAG POLE
41. DRIVE-THRU MENU BOARD
42. NOT USED
43. NOT USED
44. NOT USED
45. NOT USED
46. 4" WIDE WHITE STRIPE
47. RELOCATED LIGHT POLE
48. EXISTING TRANSFORMER & PAD
49. SAW CUT LIMIT (TYP.)
50. NOT USED
51. DRIVE-THRU STRIPING
52. NOT USED
53. FACE TO FACE ORDER CANOPY
54. MEAL DELIVERY CANOPY

PROTECT YOURSELF
ALL STATES REQUIRE NOTIFICATION OF EXCAVATORS, DESIGNERS, OR ANY PERSON PREPARING TO DISTURB THE EARTH'S SURFACE ANYWHERE IN ANY STATE
811 Know what's below. Call before you dig.
FOR STATE SPECIFIC DIRECT PHONE NUMBERS VISIT: WWW.CALL811.COM

20 0 20 40
SCALE : 1" = 20'

Chick-fil-A
5200 Buffington Road
Atlanta, Georgia
30349-2998
Telephone 404-765-8000

REV	DATE	DESCRIPTION	DRAWN BY

Seal

COMMONWEALTH OF PENNSYLVANIA CHRISTOPHER J. RIGGLE ENGINEER PE079508 PROFESSIONAL ENGINEER

Digitally signed by Christopher John Riggle
Date: 2023.06.29 13:04:00 -04'00'

Christopher John Riggle
PENNSYLVANIA REGISTERED PROFESSIONAL ENGINEER
LICENSE NUMBER: PE079508
COLLIERS ENGINEERING & DESIGN, INC.

Colliers Engineering & Design
www.colliersengineering.com
Doing Business as MASER CONSULTING
EXTON
410 Eagleview Boulevard, Suite 104
Exton, PA 19341
Phone: 610.254.9140

Copyright © 2023 Colliers Engineering & Design All Rights Reserved. The drawing and all the information included herein is authored for use only by the party for whom the services were contracted or to whom certified copies were issued. Unauthorized use of or modification to these plans by any other person without the express written consent of Colliers Engineering & Design.

STORE 01459

70 BUCKWALTER RD

LIMERICK TOWNSHIP
MONTGOMERY COUNTY
PENNSYLVANIA

PRELIM. / FINAL LAND DEVELOPMENT PLANS

SITE PLAN

DWG EDITION 02.4

- ■ Preliminary
- □ 80% Submittal
- □ For Construction

File No.: 19002689A
Store : 01459
Date : 01/30/23
Drawn By: EWG
Checked By: CJR

Sheet

C 2

2019\19002689A\Engineering\Site Plans\C-LAYT.dwg|C 2 Site Plan By: EGLOCKE