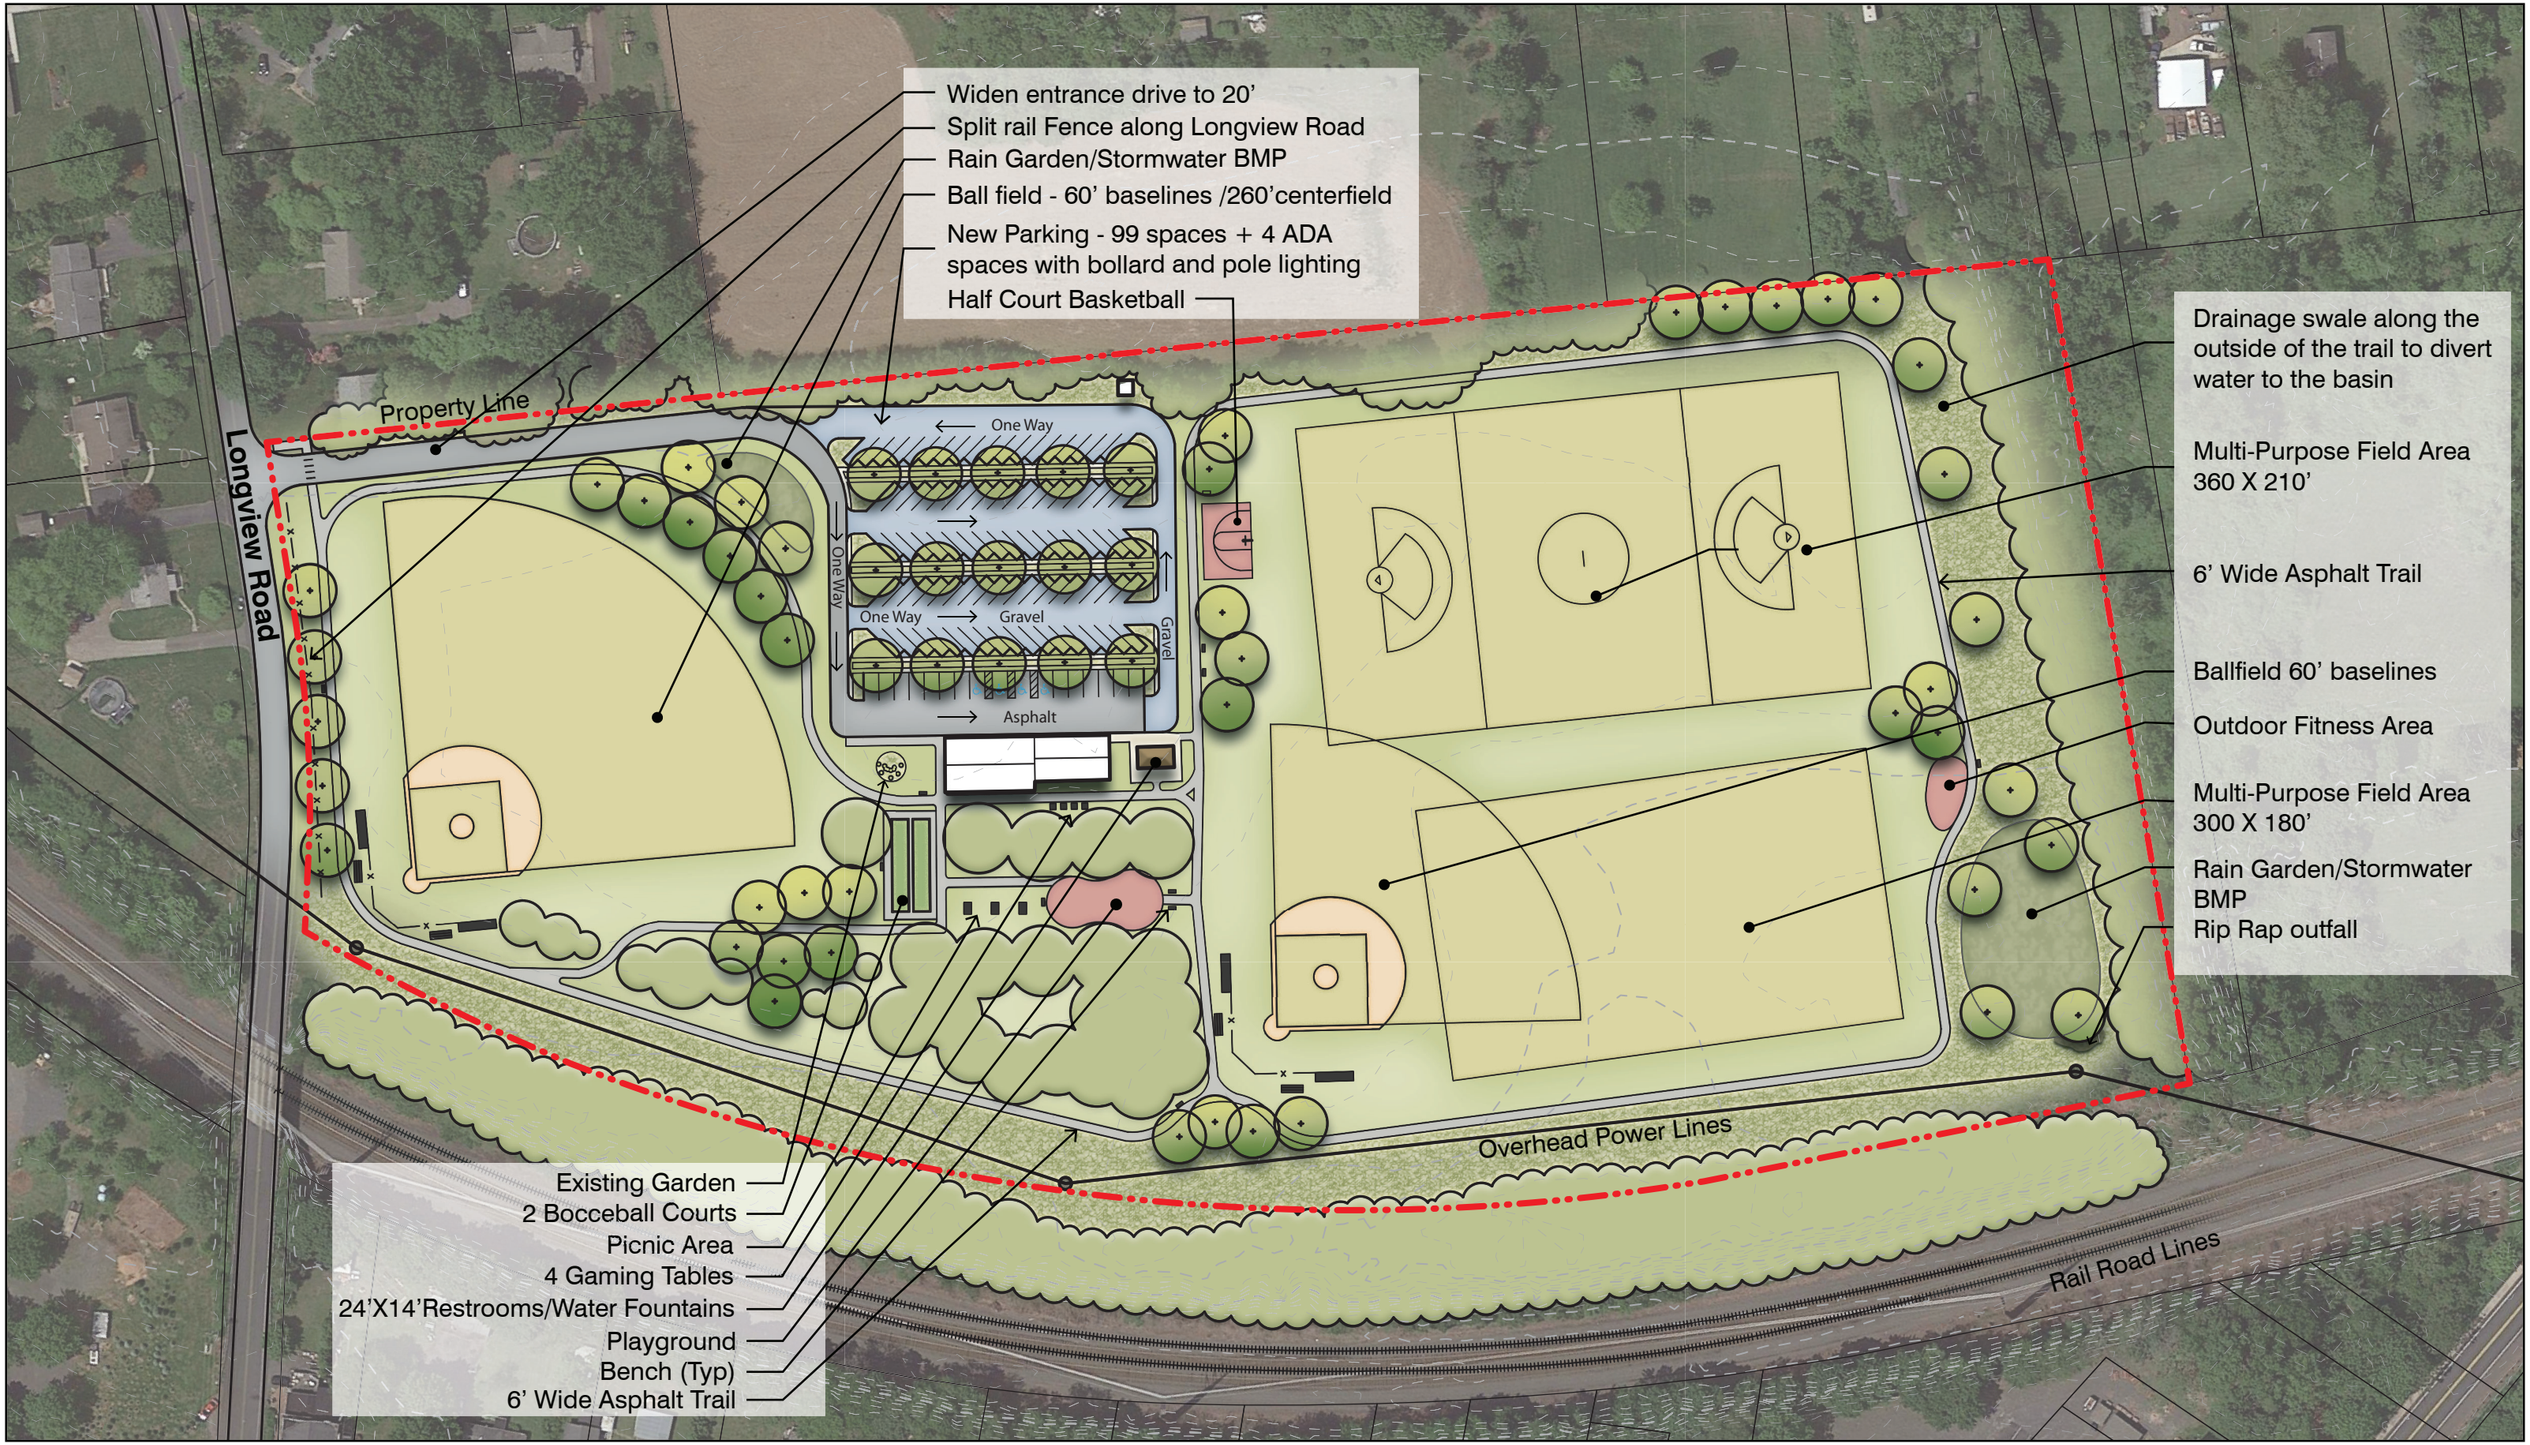

SIMONE COLLINS LANDSCAPE ARCHITECTURE

Linfield Sports Park - Master Plan

0 100' 200' 300'

Longview Road, Royersford
Limerick Township, PA

SC #: 19028.10
08/12/2019